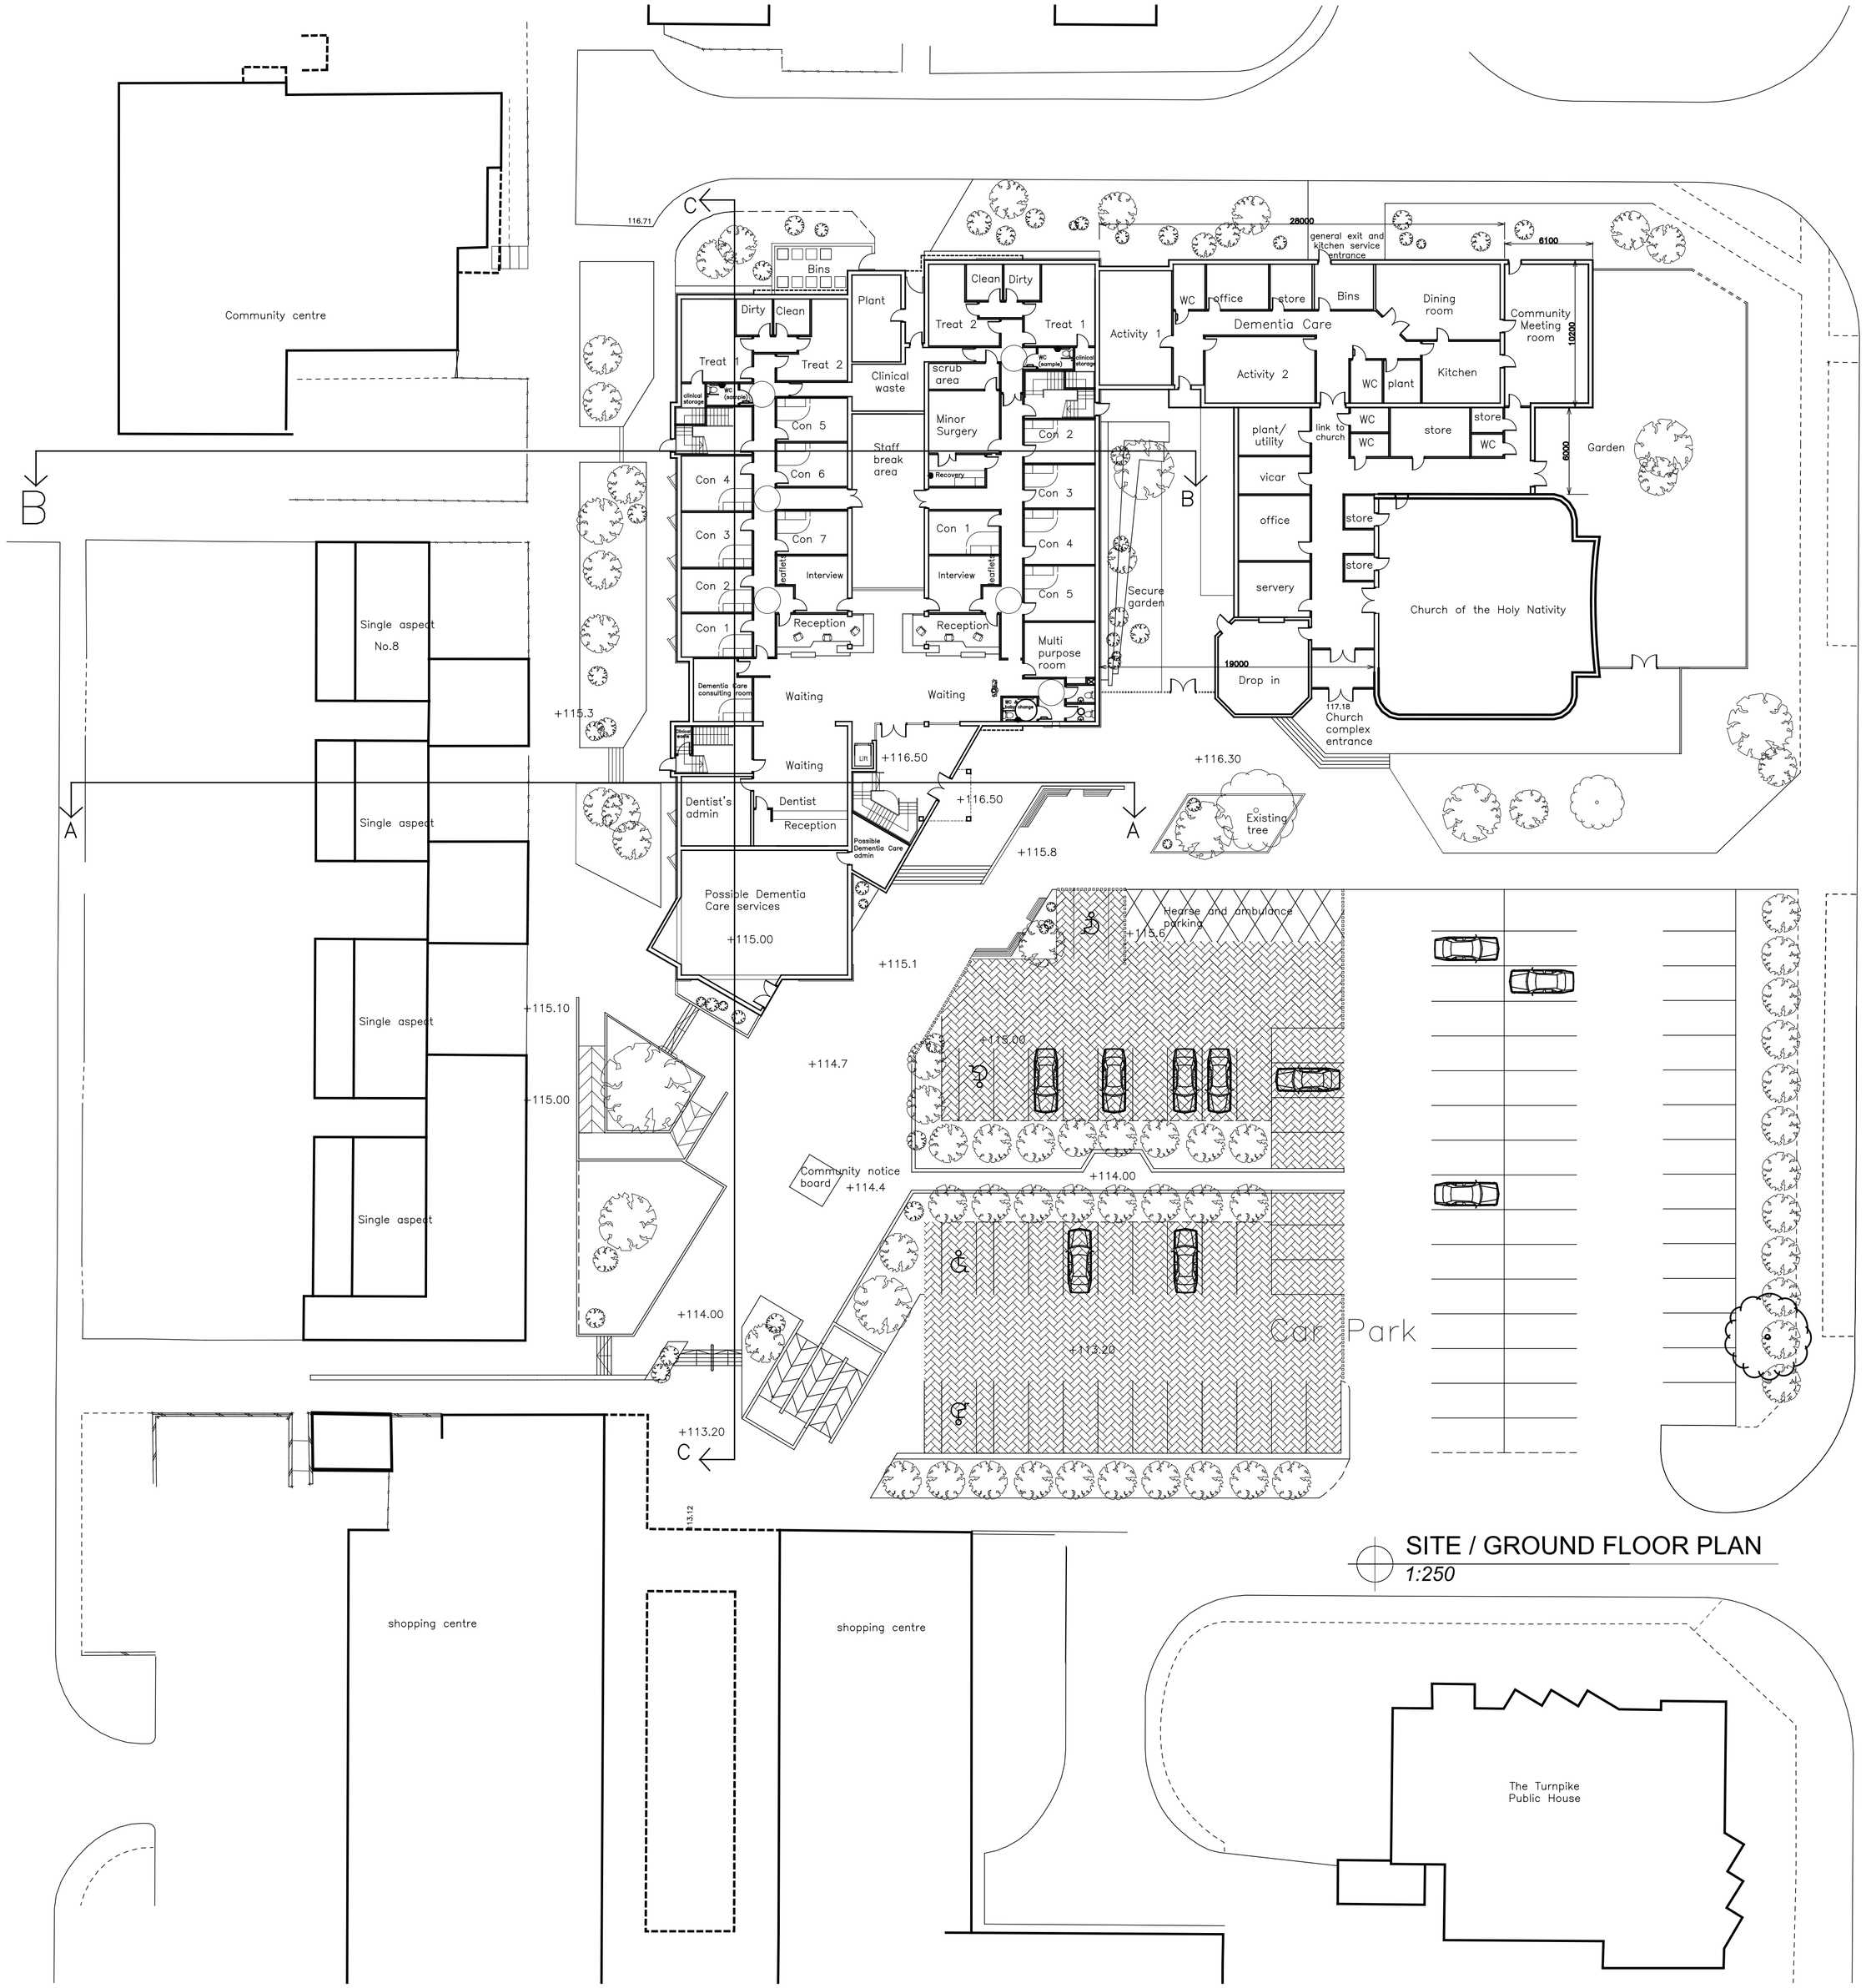

SITE / GROUND FLOOR PLAN
1:250

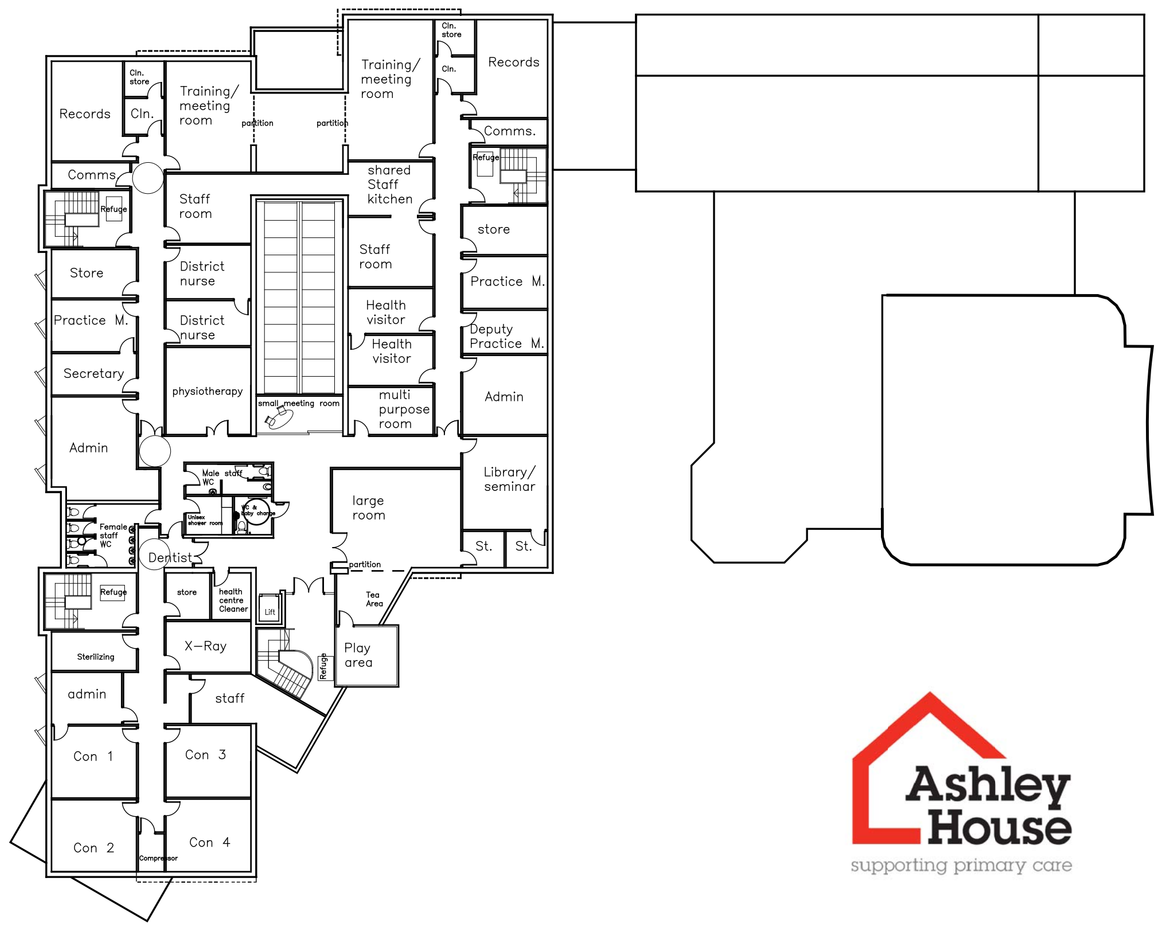

FIRST FLOOR PLAN
1:250

Ashley House
supporting primary care

revision	description	date
J	design development	31.03.08
H	Design development	20.03.08
G	Design changes to planners comments	14.03.08
F	Church extension shown	28.02.08
E	Design development	25.02.02
D	Design development	19.02.08
C	Design development	08.02.08
B	Changes following meeting with Urban Planning	04.02.08
A	Changes following meeting with planners	31.01.08

project
Chapel House Healthcare Centre: Holmeside Medical Practice, Parkway Medical Practice, Chapel House Dental Practice & Primary Care Trust Facility

THE JESMOND GROUP
CHARTERED ARCHITECTS
16 Portland Terrace
Newcastle upon Tyne
NE2 1QQ
Tel: (0191) 281 1490
Fax: (0191) 281 6289

scale 1:250@A1 date 28.01.08
drawn by SA checked eh
drawing number
2471 | L | ((0-)) | 11 | J

title
Option Two /Site Plan
Ground & First Floor Plans

Contractor must check all dimensions on site. Discrepancies must be reported immediately to the Architect before proceeding.